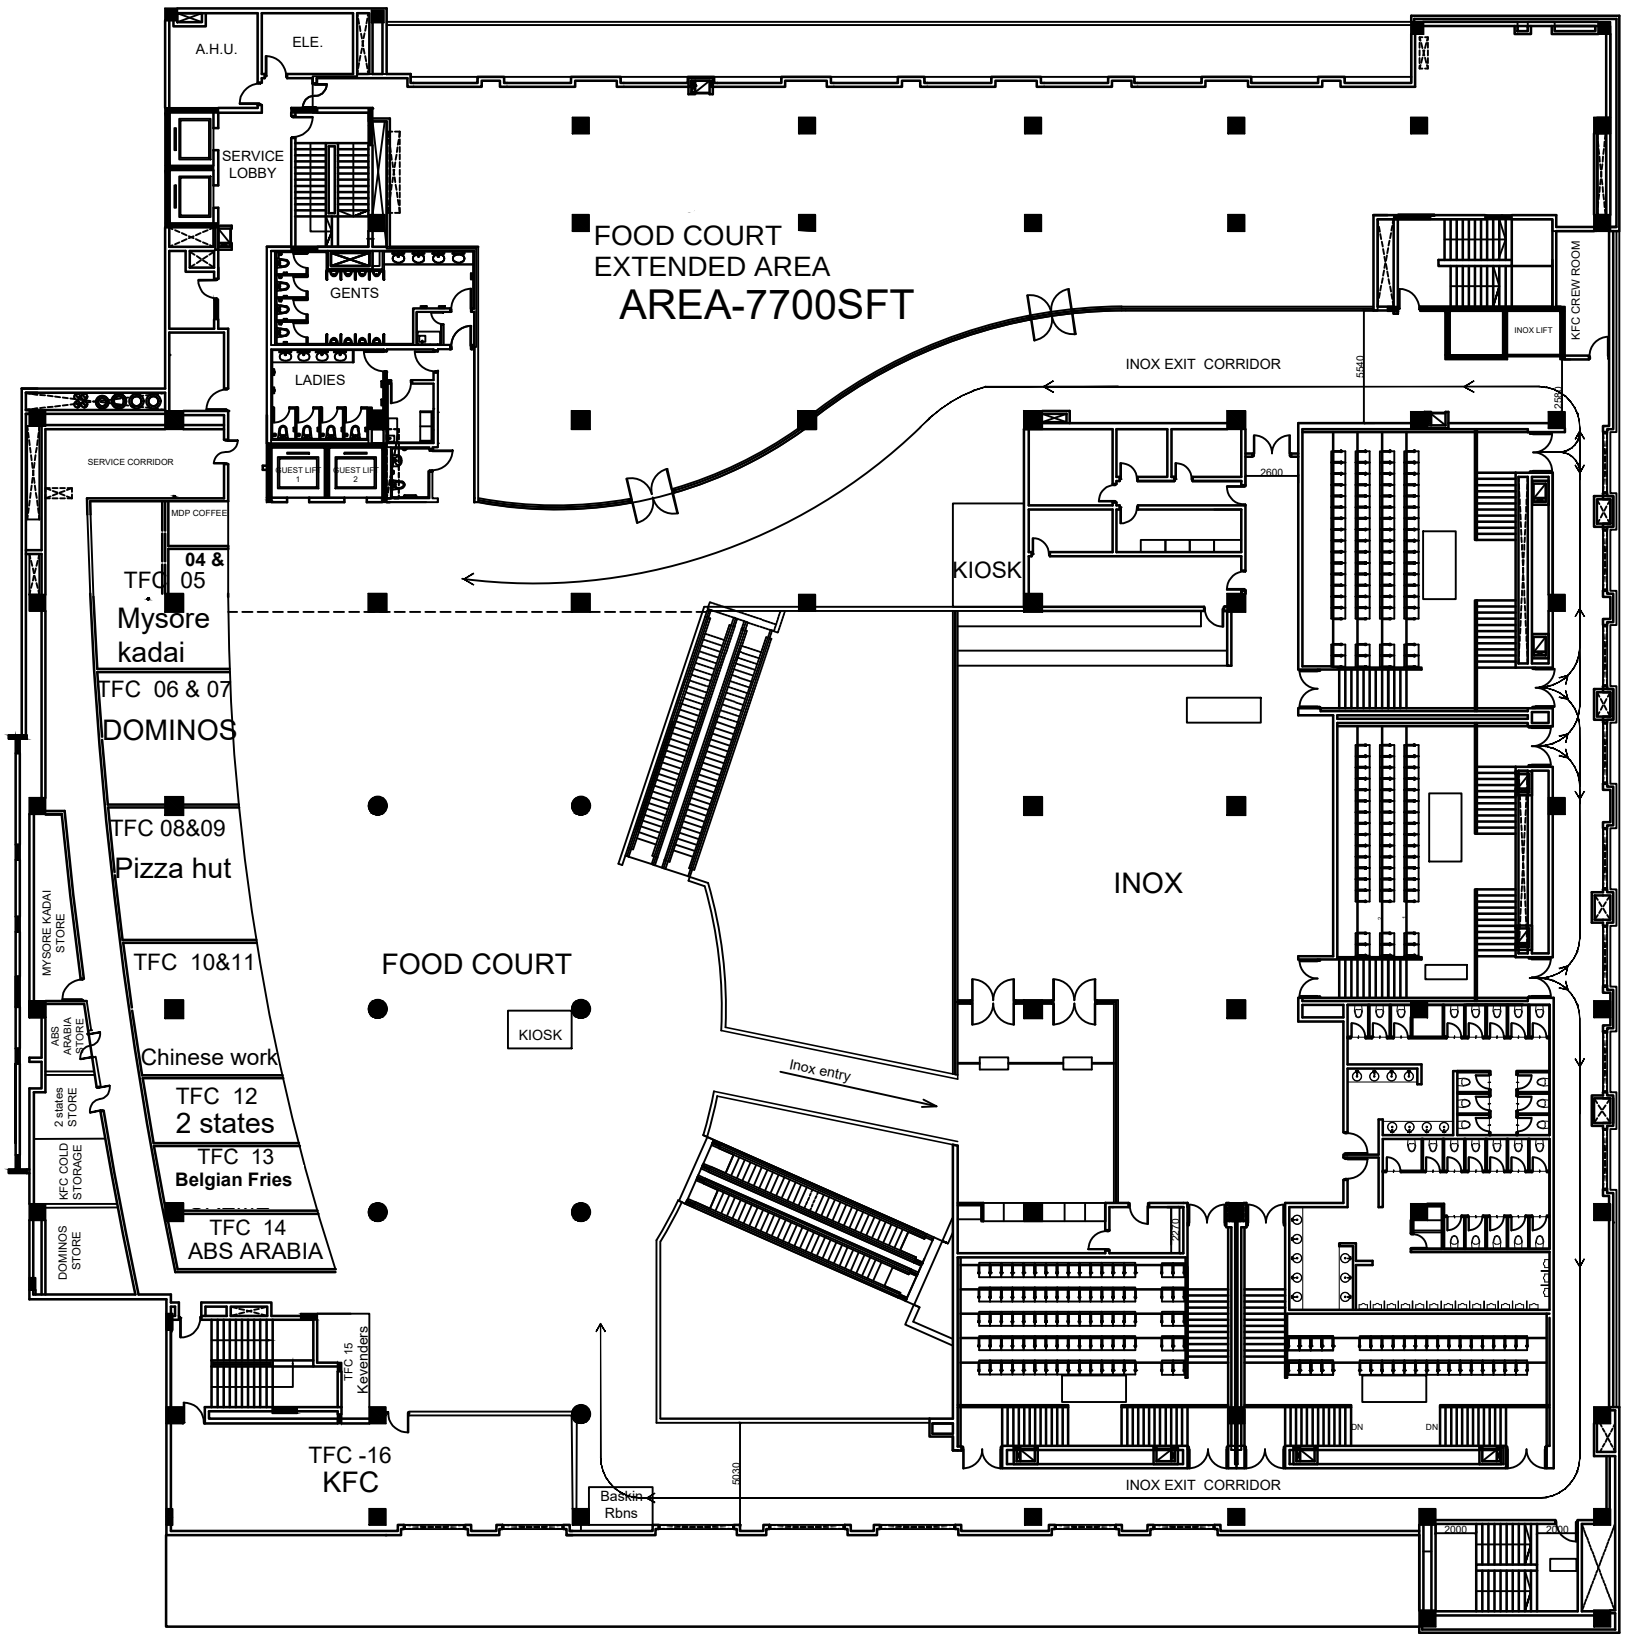
A.H.U.
ELE.
SERVICE LOBBY
GENTS
LADIES
FOOD COURT
EXTENDED AREA
AREA-7700SFT
KFC CREW ROOM
INOX LIFT
INOX EXIT CORRIDOR
SERVICE CORRIDOR
MDP COFFEE
TFC 04 & 05
Mysore kadai
TFC 06 & 07
DOMINOS
TFC 08&09
Pizza hut
TFC 10&11
Chinese work
TFC 12
2 states
TFC 13
Belgian Fries
TFC 14
ABS ARABIA
TFC 15
Kevenders
TFC -16
KFC
MYSORE KADAI STORE
ABS ARABIA STORE
2 states STORE
KFC COLD STORAGE
DOMINOS STORE
KIOSK
FOOD COURT
INOX
Inox entry
Baskin Rbns
INOX EXIT CORRIDOR